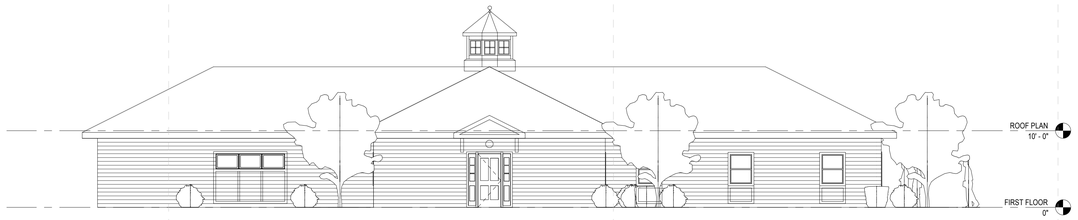

1 A5.11 **Elevation 1 - a**

1/8" = 1'-0"

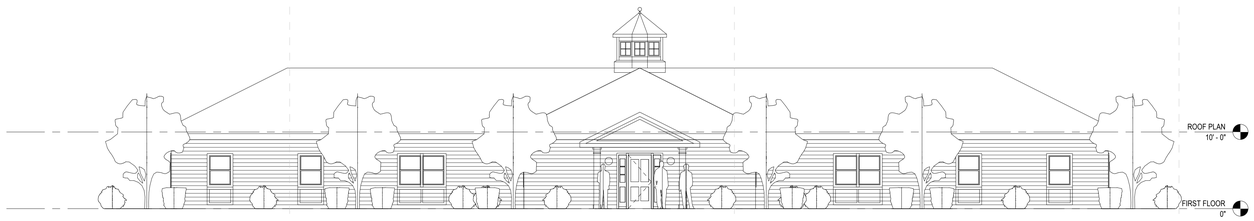

2 A5.11 **Elevation 2 - a**

1/8" = 1'-0"

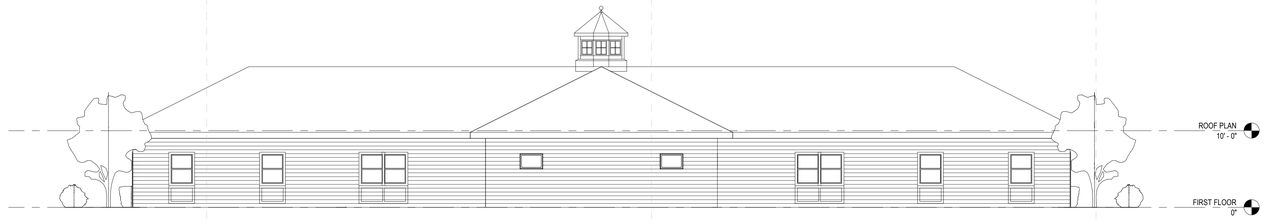

3 A5.11 **Elevation 3 - a**

1/8" = 1'-0"

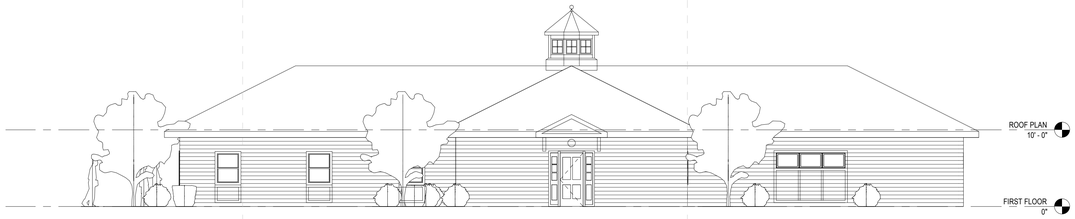

4 A5.11 **Elevation 4 - a**

1/8" = 1'-0"

ALL DRAWINGS, SPECIFICATIONS AND CONCEPTS THEREBY FURNISHED BY MCMILLAN PAZDAN SMITH ARCHITECTURE ARE AND SHALL REMAIN THE PROPERTY OF MCMILLAN PAZDAN SMITH ARCHITECTURE. THESE MATERIALS ARE TO BE USED ONLY WITH RESPECT TO THIS PROJECT AND NOT TO BE USED WITH ANY OTHER PROJECT, WITH THE EXCEPTION OF ONE DUPLICATE SET FOR EACH PARTY TO THE CONTRACT. SUCH DOCUMENTS ARE TO BE RETURNED OR SUITABLY ACCOUNTED FOR TO MCMILLAN PAZDAN SMITH ARCHITECTURE UPON COMPLETION OF THE PROJECT. SUBMISSION OR DISTRIBUTION TO MEET OFFICIAL REGULATORY REQUIREMENTS OR FOR OTHER PURPOSES IN CONNECTION WITH THE PROJECT IS NOT TO BE CONSTRUED AS PUBLICATION IN DEROGATION OF MCMILLAN PAZDAN SMITH'S COMMON LAW COPYRIGHT OR OTHER RESERVED RIGHTS. COPYRIGHT 2011 MCMILLAN PAZDAN SMITH - ALL RIGHTS RESERVED

mcmillan|pazdan|smith
architecture
asheville atlanta charleston greenville spartanburg
po box 8922 greenville, sc 29604 o:864 242 2033 f:864 242 2034
www.mcmillanpazdansmith.com

CONSULTANT LOGO

SEALS

MCMILLAN PAZDAN SMITH

FAITH HOME

GREENWOOD, SC

SHEET ISSUE:

NO.	DATE	DESCRIPTION	BY

Project Status — Issue Date

PRINCIPAL IN CHARGE: Approver
PROJECT ARCHITECT: Checker
DRAWN BY: Author

SHEET TITLE:
EXTERIOR ELEVATIONS

SHEET NO. — PROJ. NO. 00000.00

A5.11